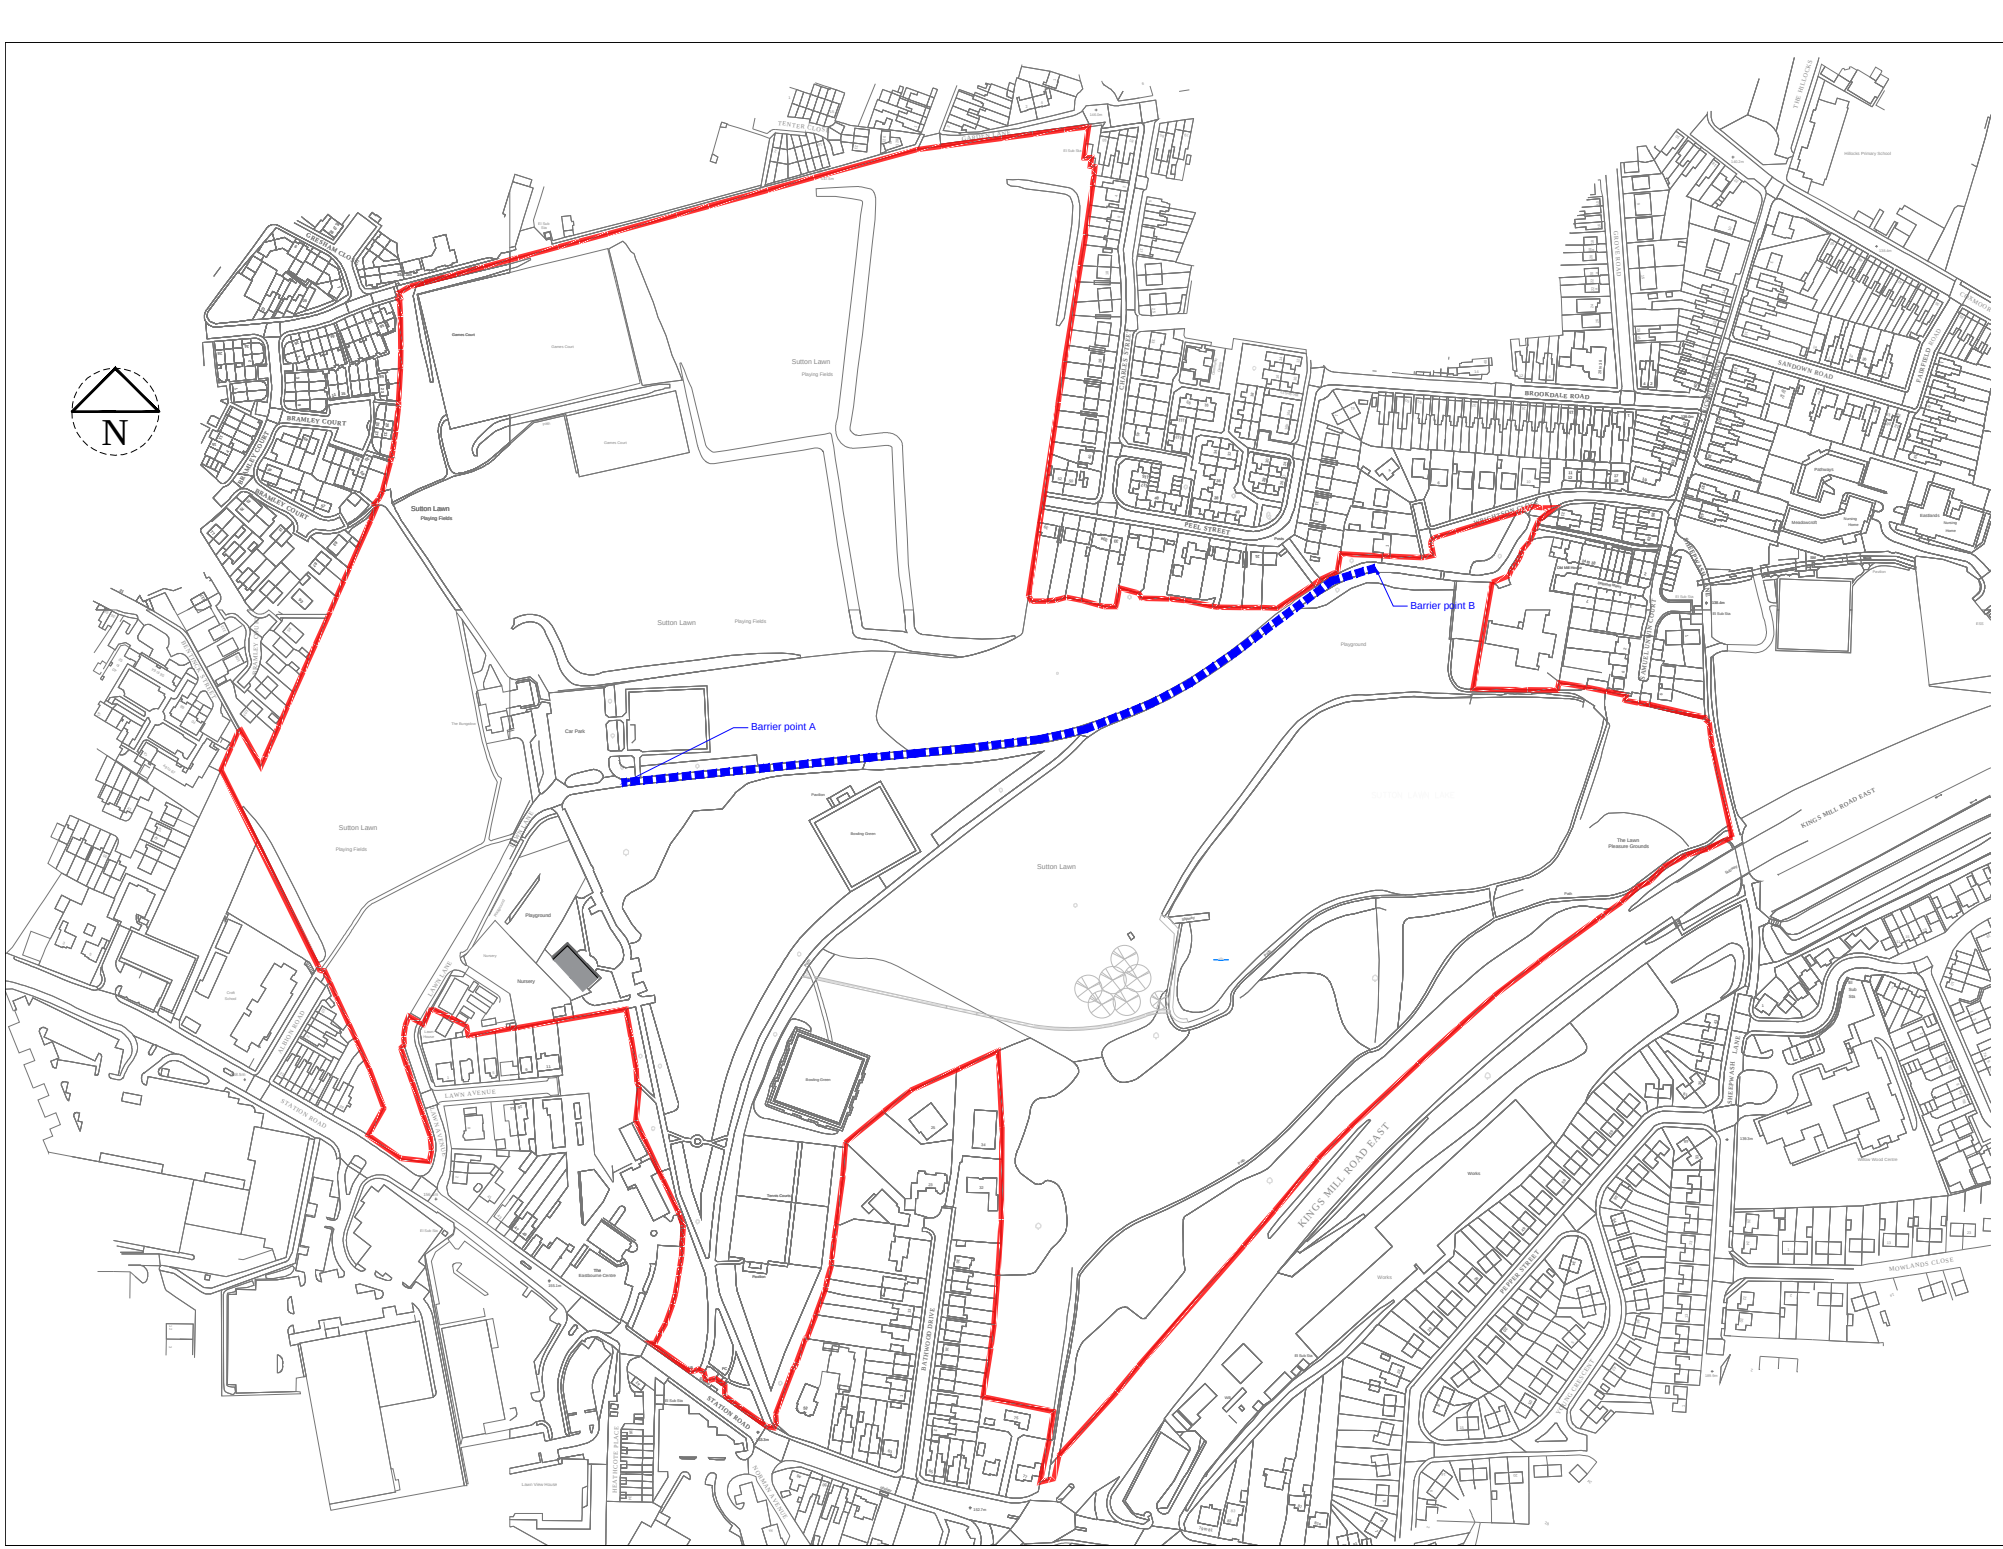

Version Control Log

Updated By	Description	Date	Version

ASHFIELD DISTRICT COUNCIL

Council Offices, Urban Road, Kirkby-in-Ashfield, Nottinghamshire, NG17 8DA. T: 01623 450000

Ashfield DISTRICT COUNCIL

Locality and Community Empowerment Section, Economy Directorate

PROJECT

Sutton Lawn Pleasure Ground

TITLE

Closure Extents

CODE No.	DRAWING No.	REVISION
	LCE/SL/CL/2019	
DATE 18.02.19	SCALE 1:1500 @ A1	
DRAWN PC	CHECKED PC	APPROVED